
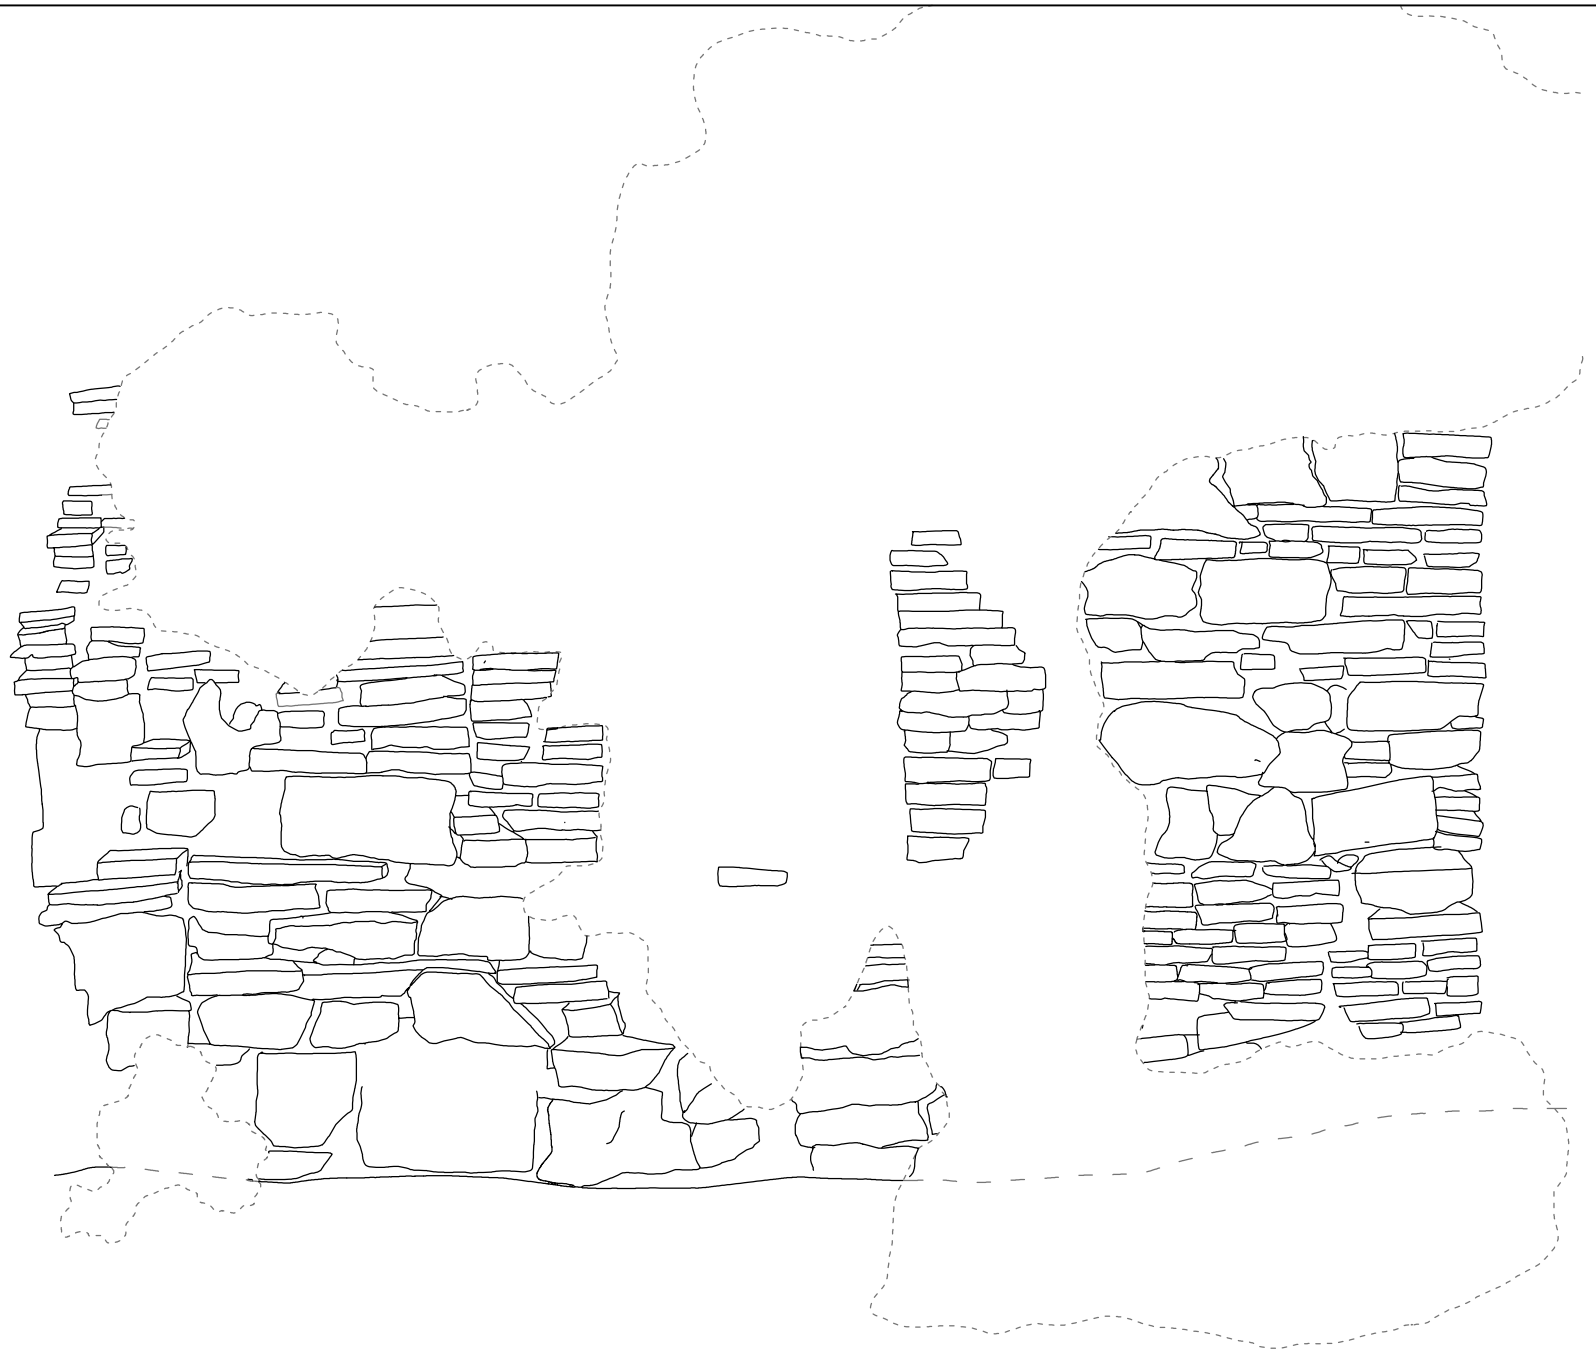


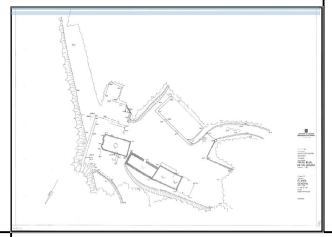

	DESCRIPTION	SCALE
	WALL ELEVATION C1	